© 2009 RPS Group

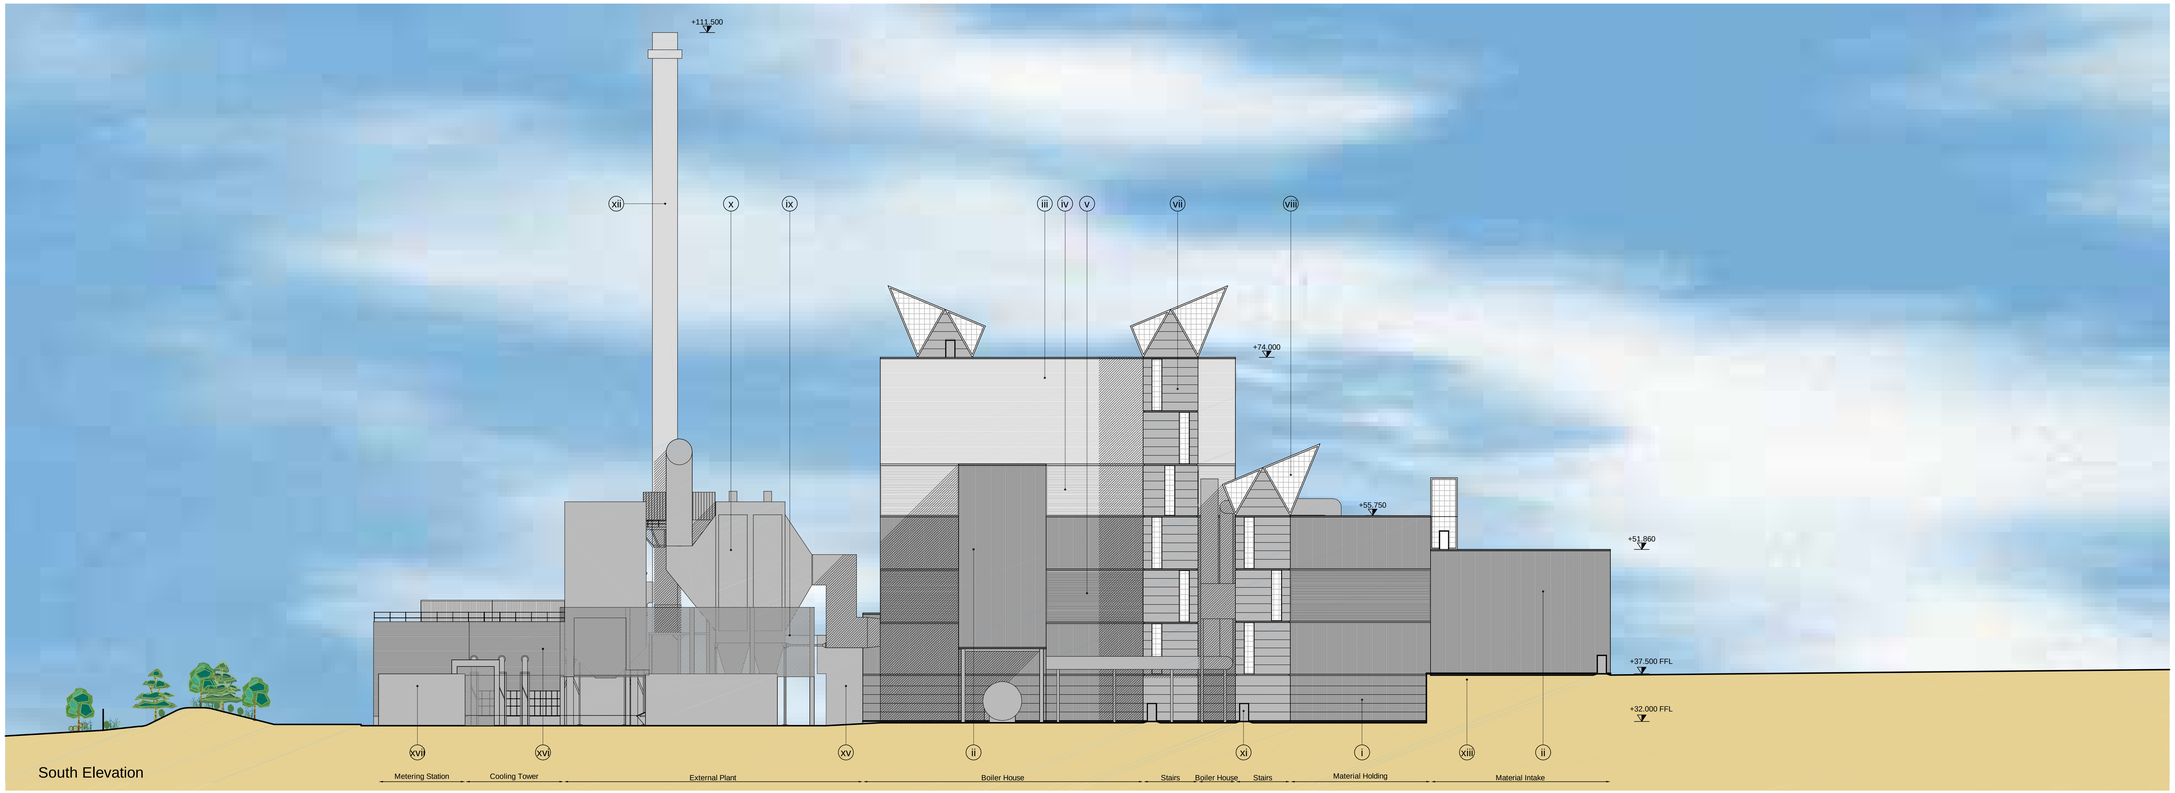

South Elevation

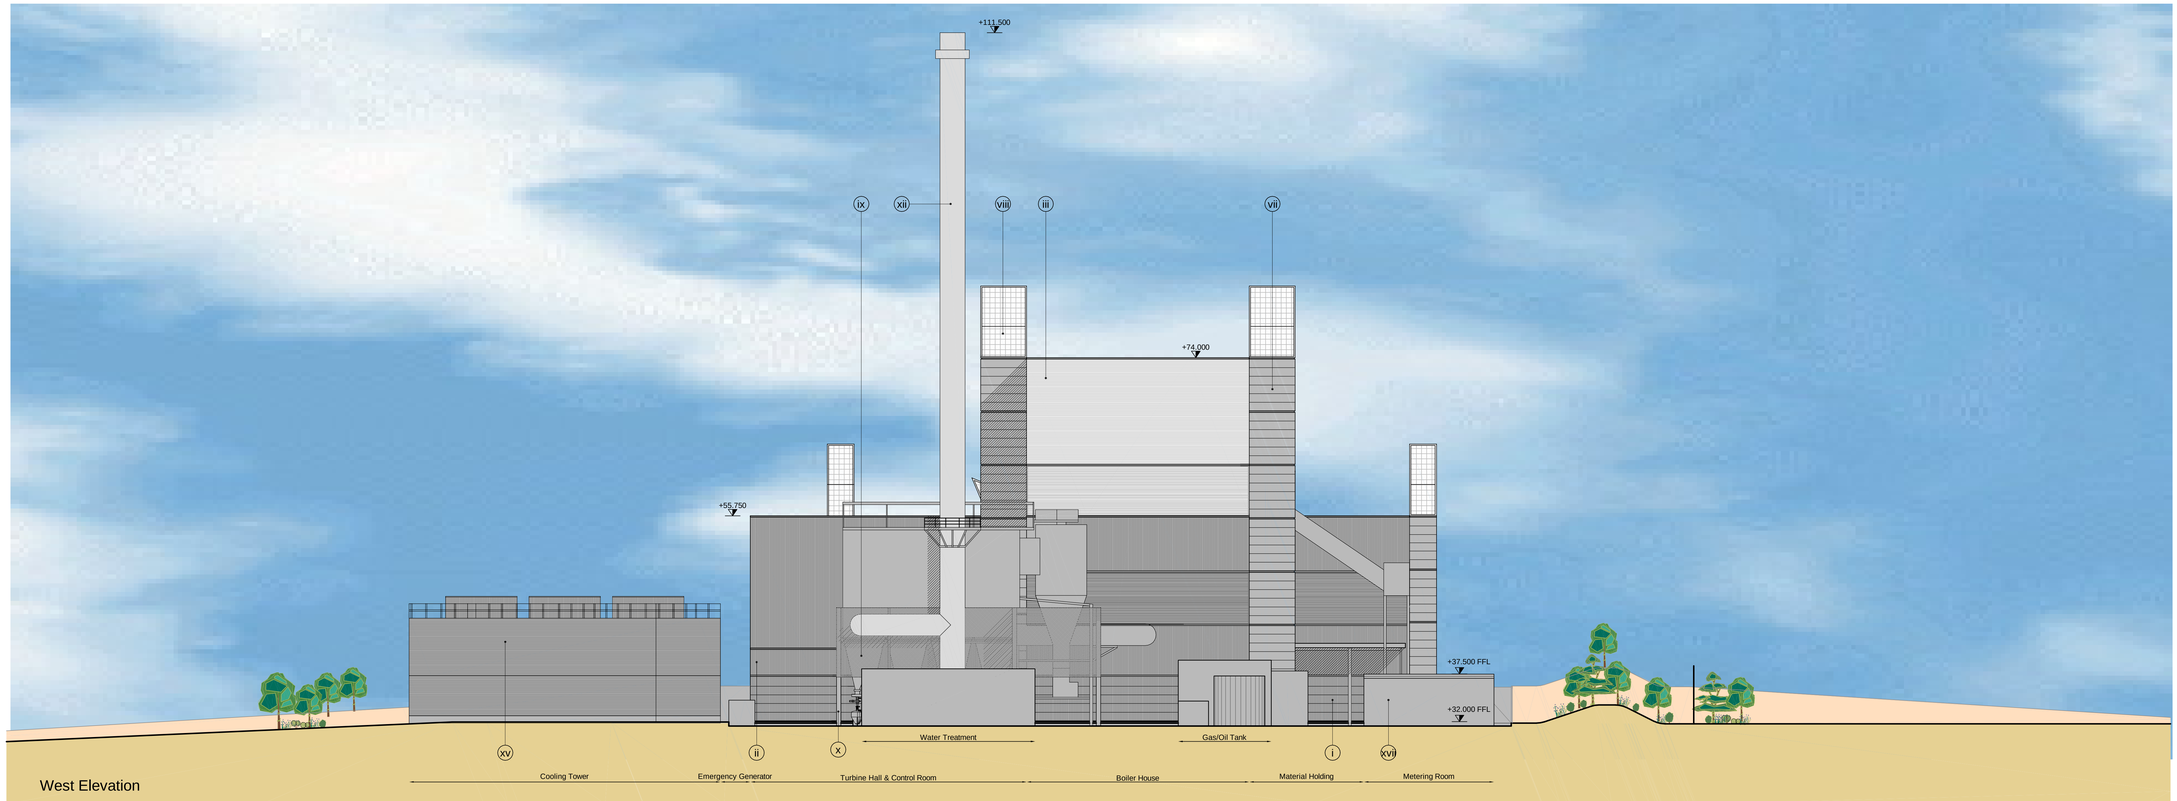

West Elevation

5m SCALE 1:250

notes :

1. If this drawing has been received electronically it is the recipients responsibility to print the document to the correct scale.
2. All dimensions are in millimetres unless stated otherwise. It is recommended that information is not scaled off this drawing.
3. This drawing should be read in conjunction with all other relevant drawings and specifications.

Key

i	Horizontally laid metal composite cladding panel, microrib profile, Corus Colourcoat HPS 200 Ultra Finish, Colour: Pure Grey
ii	Vertically laid metal built up cladding system, trapezoidal profile, Corus Colourcoat HPS 200 Ultra Finish, Colour: Pure Grey
iii	Horizontally laid metal built up cladding system, trapezoidal profile, Corus Colourcoat HPS 200 Ultra Finish.Colour: Hamlet
iv	Extruded aluminium architectural louvre system, polyester powder coated, Colour: Hamlet
v	Extruded aluminium architectural louvre system, polyester powder coated, Colour: Pure Grey
vi	Pressed metal framing Corus Colourcoat HPS 200 Ultra Finish, Colour: Orion
vii	Horizontally laid metal composite cladding panel, microrib profile, Corus Colourcoat HPS 200 Ultra Finish, Colour: Orion
viii	Kalwall transparent composite panel
ix	Perforated mesh metal screening with polyester powder coated finish, Colour: Metallic Grey
x	All exposed external steel to be galvanised
xi	Pedestrian doors to be Hormann Sentinal Door MZ-1 - or similar Colour to match surrounding cladding
xii	Flue/stack to be painted light grey
xiii	Precast Concrete Wall
xiv	Powder coated aluminium framed double glazing window, Kawneer AA 600 series - or similar Frame colour: RAL 7016
xv	Sprinkler Tanks & Pump House
xvi	Cooling Tower
xvii	Metering Station

For Planning Purposes

rev	amendments	by	chd	date
E	Cladding and louvre colour updated.	WS	RS	25.03.09

RPS
Sherwood House
Sherwood Avenue
Newark, Nottinghamshire
NG24 1QQ
T +44 (0) 1636 605 700
F +44 (0) 1636 610 696
W www.rpsgroup.com
E rpsnewark@rpsgroup.com

Client: RoseEnergy

Project: Rose Energy Facility Glenavy

Title: Proposed Cladding Elevations South & West Elevations

Drawing Status	Date Created	Drawing Scale
Preliminary	March 2008	1:250
Project Leader	**Drawn By**	**Initial Review**
AWY	IRD	RS

Drawing Number: 15562 / A0 / 111

Rev: E