© 2008 RPS

notes :

1. If this drawing has been received electronically it is the recipients responsibility to print the document to the correct scale.
2. All dimensions are in millimetres unless stated otherwise. It is recommended that information is not scaled off this drawing.
3. This drawing should be read in conjunction with all other relevant drawings and specifications.

Note:
Steel sizes and Grid layout are indicative and to be confirmed by structural engineer

Note:
Door positions and material bunker layout to be confirmed by Austrian Energy / plant manufacturer

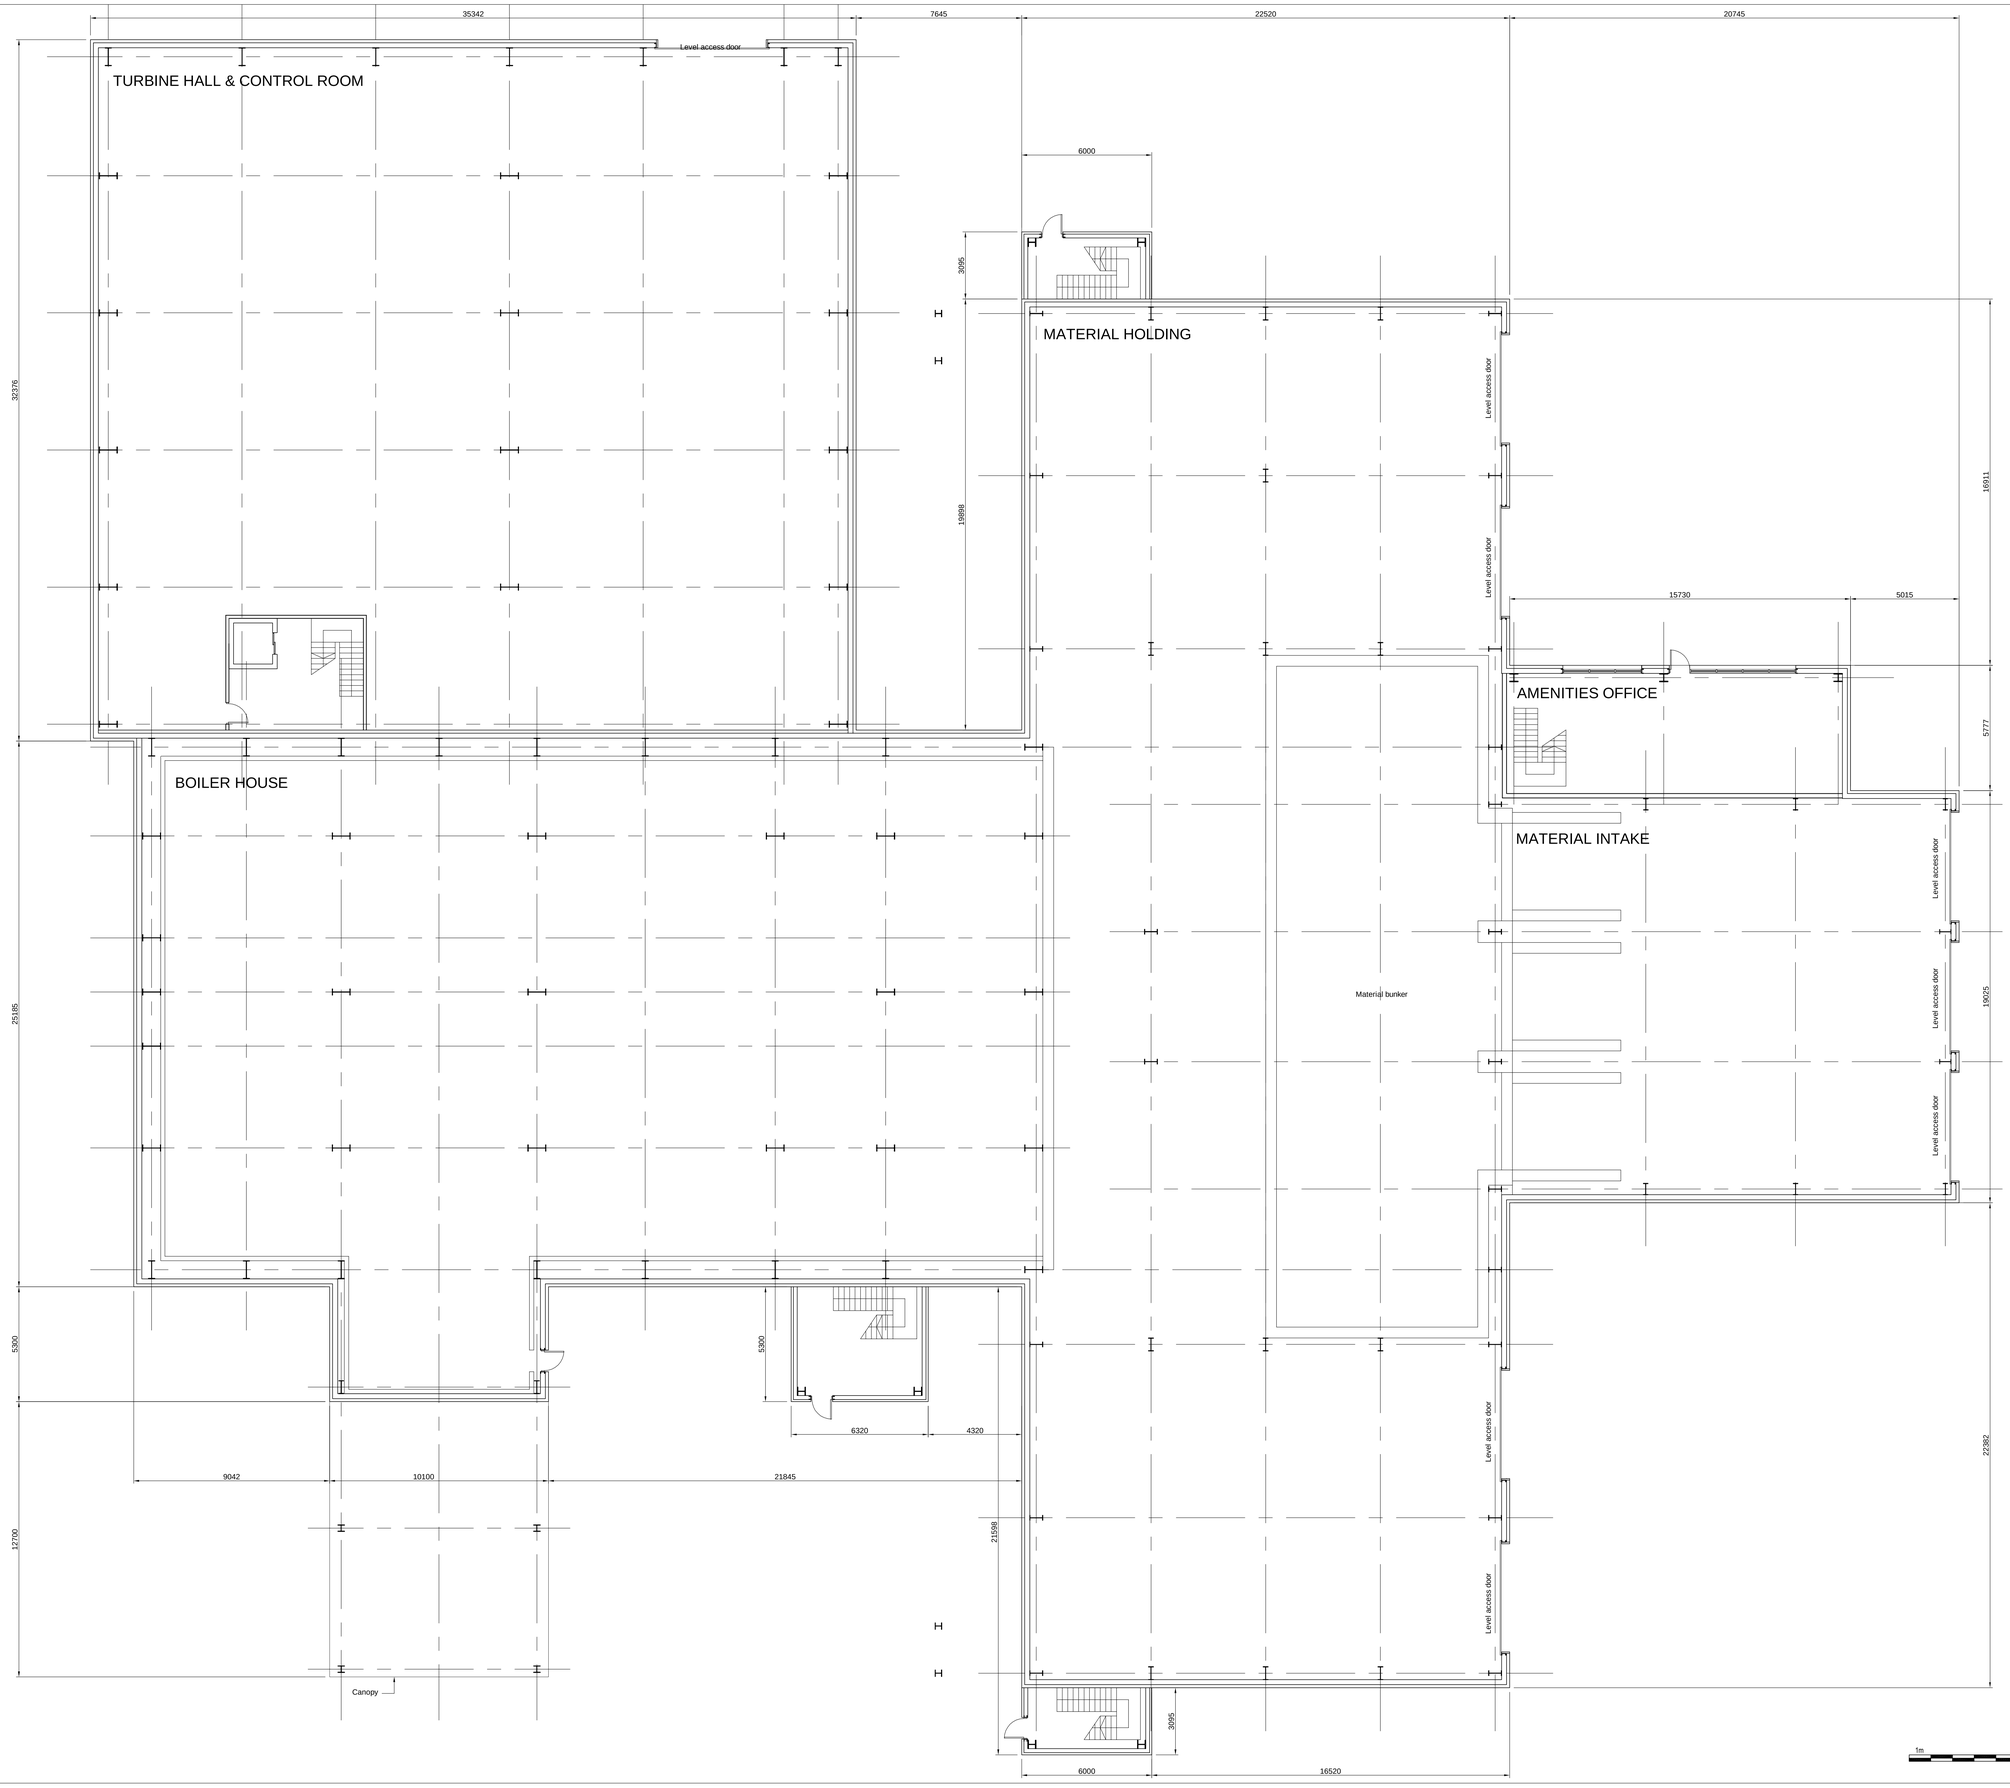

For Planning Purposes

rev	amendments	by	chd	date

RPS
Sherwood House
Sherwood Avenue
Newark, Nottinghamshire
NG24 1QQ
T +44 (0) 1636 605 700
F +44 (0) 1636 610 696
W www.rpsgroup.com
E rpsnewark@rpsgroup.com

Client: RoseEnergy

Project: Rose Energy Facility Glenavy

Title: Main Facility Plan

Drawing Status	Date Created	Drawing Scale
Preliminary	April 2008	1:100
Project Leader	Drawn By	Initial Review
AWY	IRD	RS

Drawing Number: 15562 / A0 / 113

Rev: -